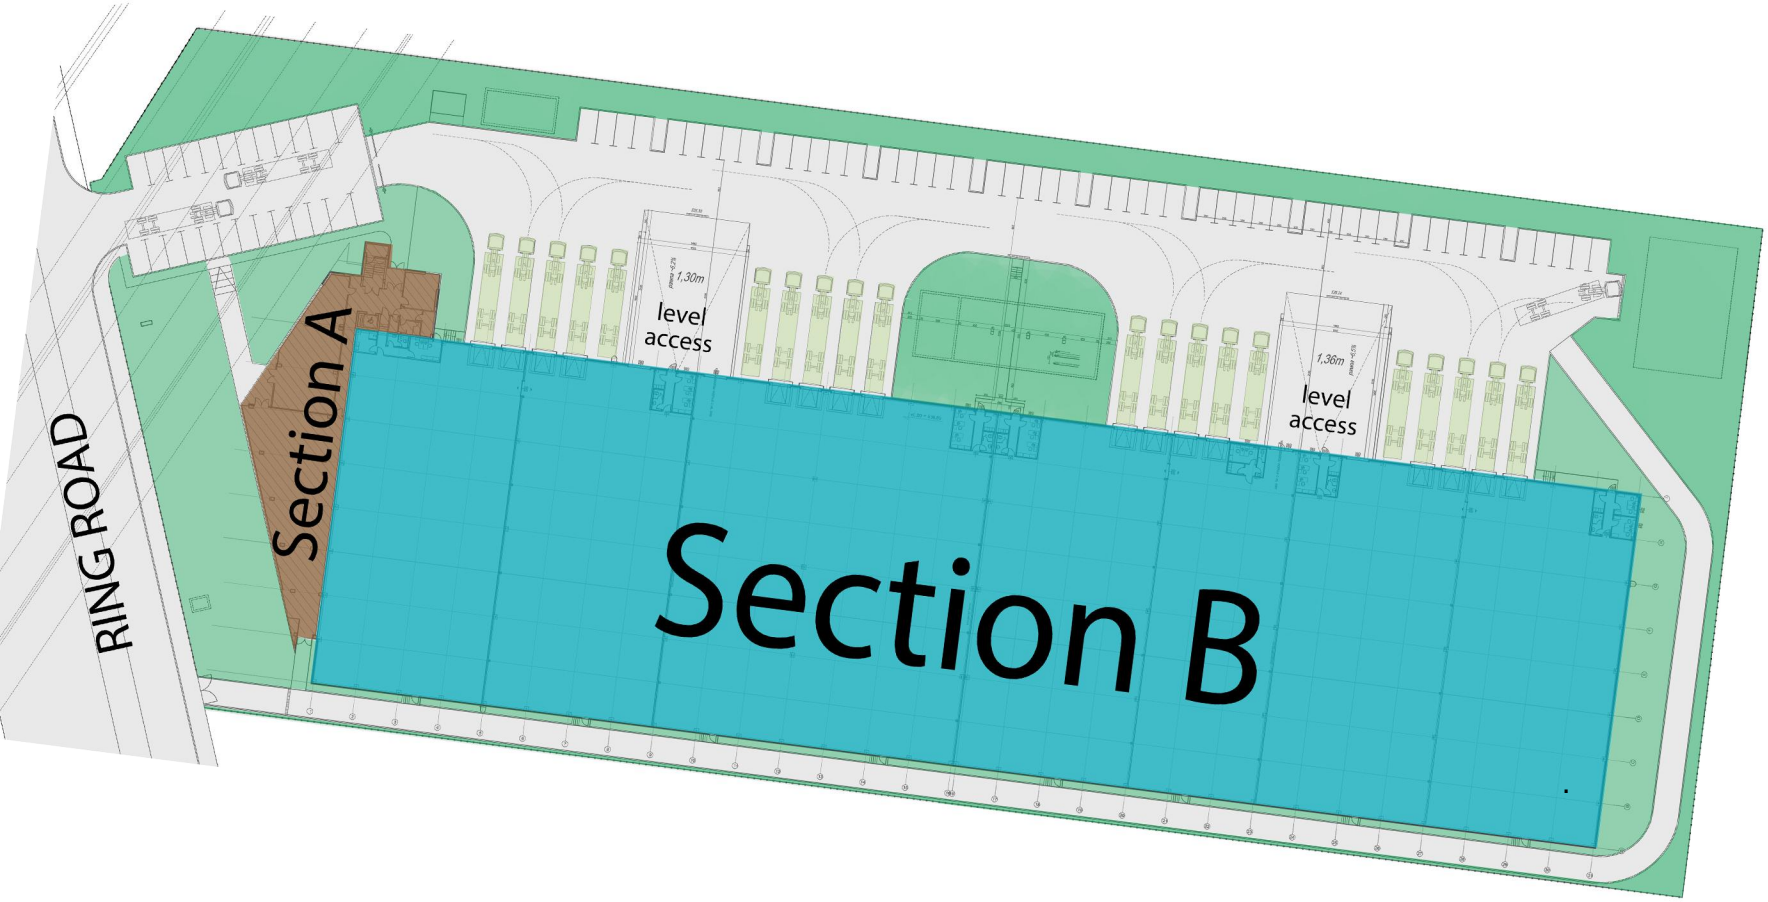
CONCEPT


RING ROAD
Section A
Section B
level access
1.30m
level access
1.36m